
MIAMI

ONE ELEVEN WYNWOOD

RETAIL A	4,175 SF
RETAIL B	1,550 SF
RETAIL C	1,350 SF

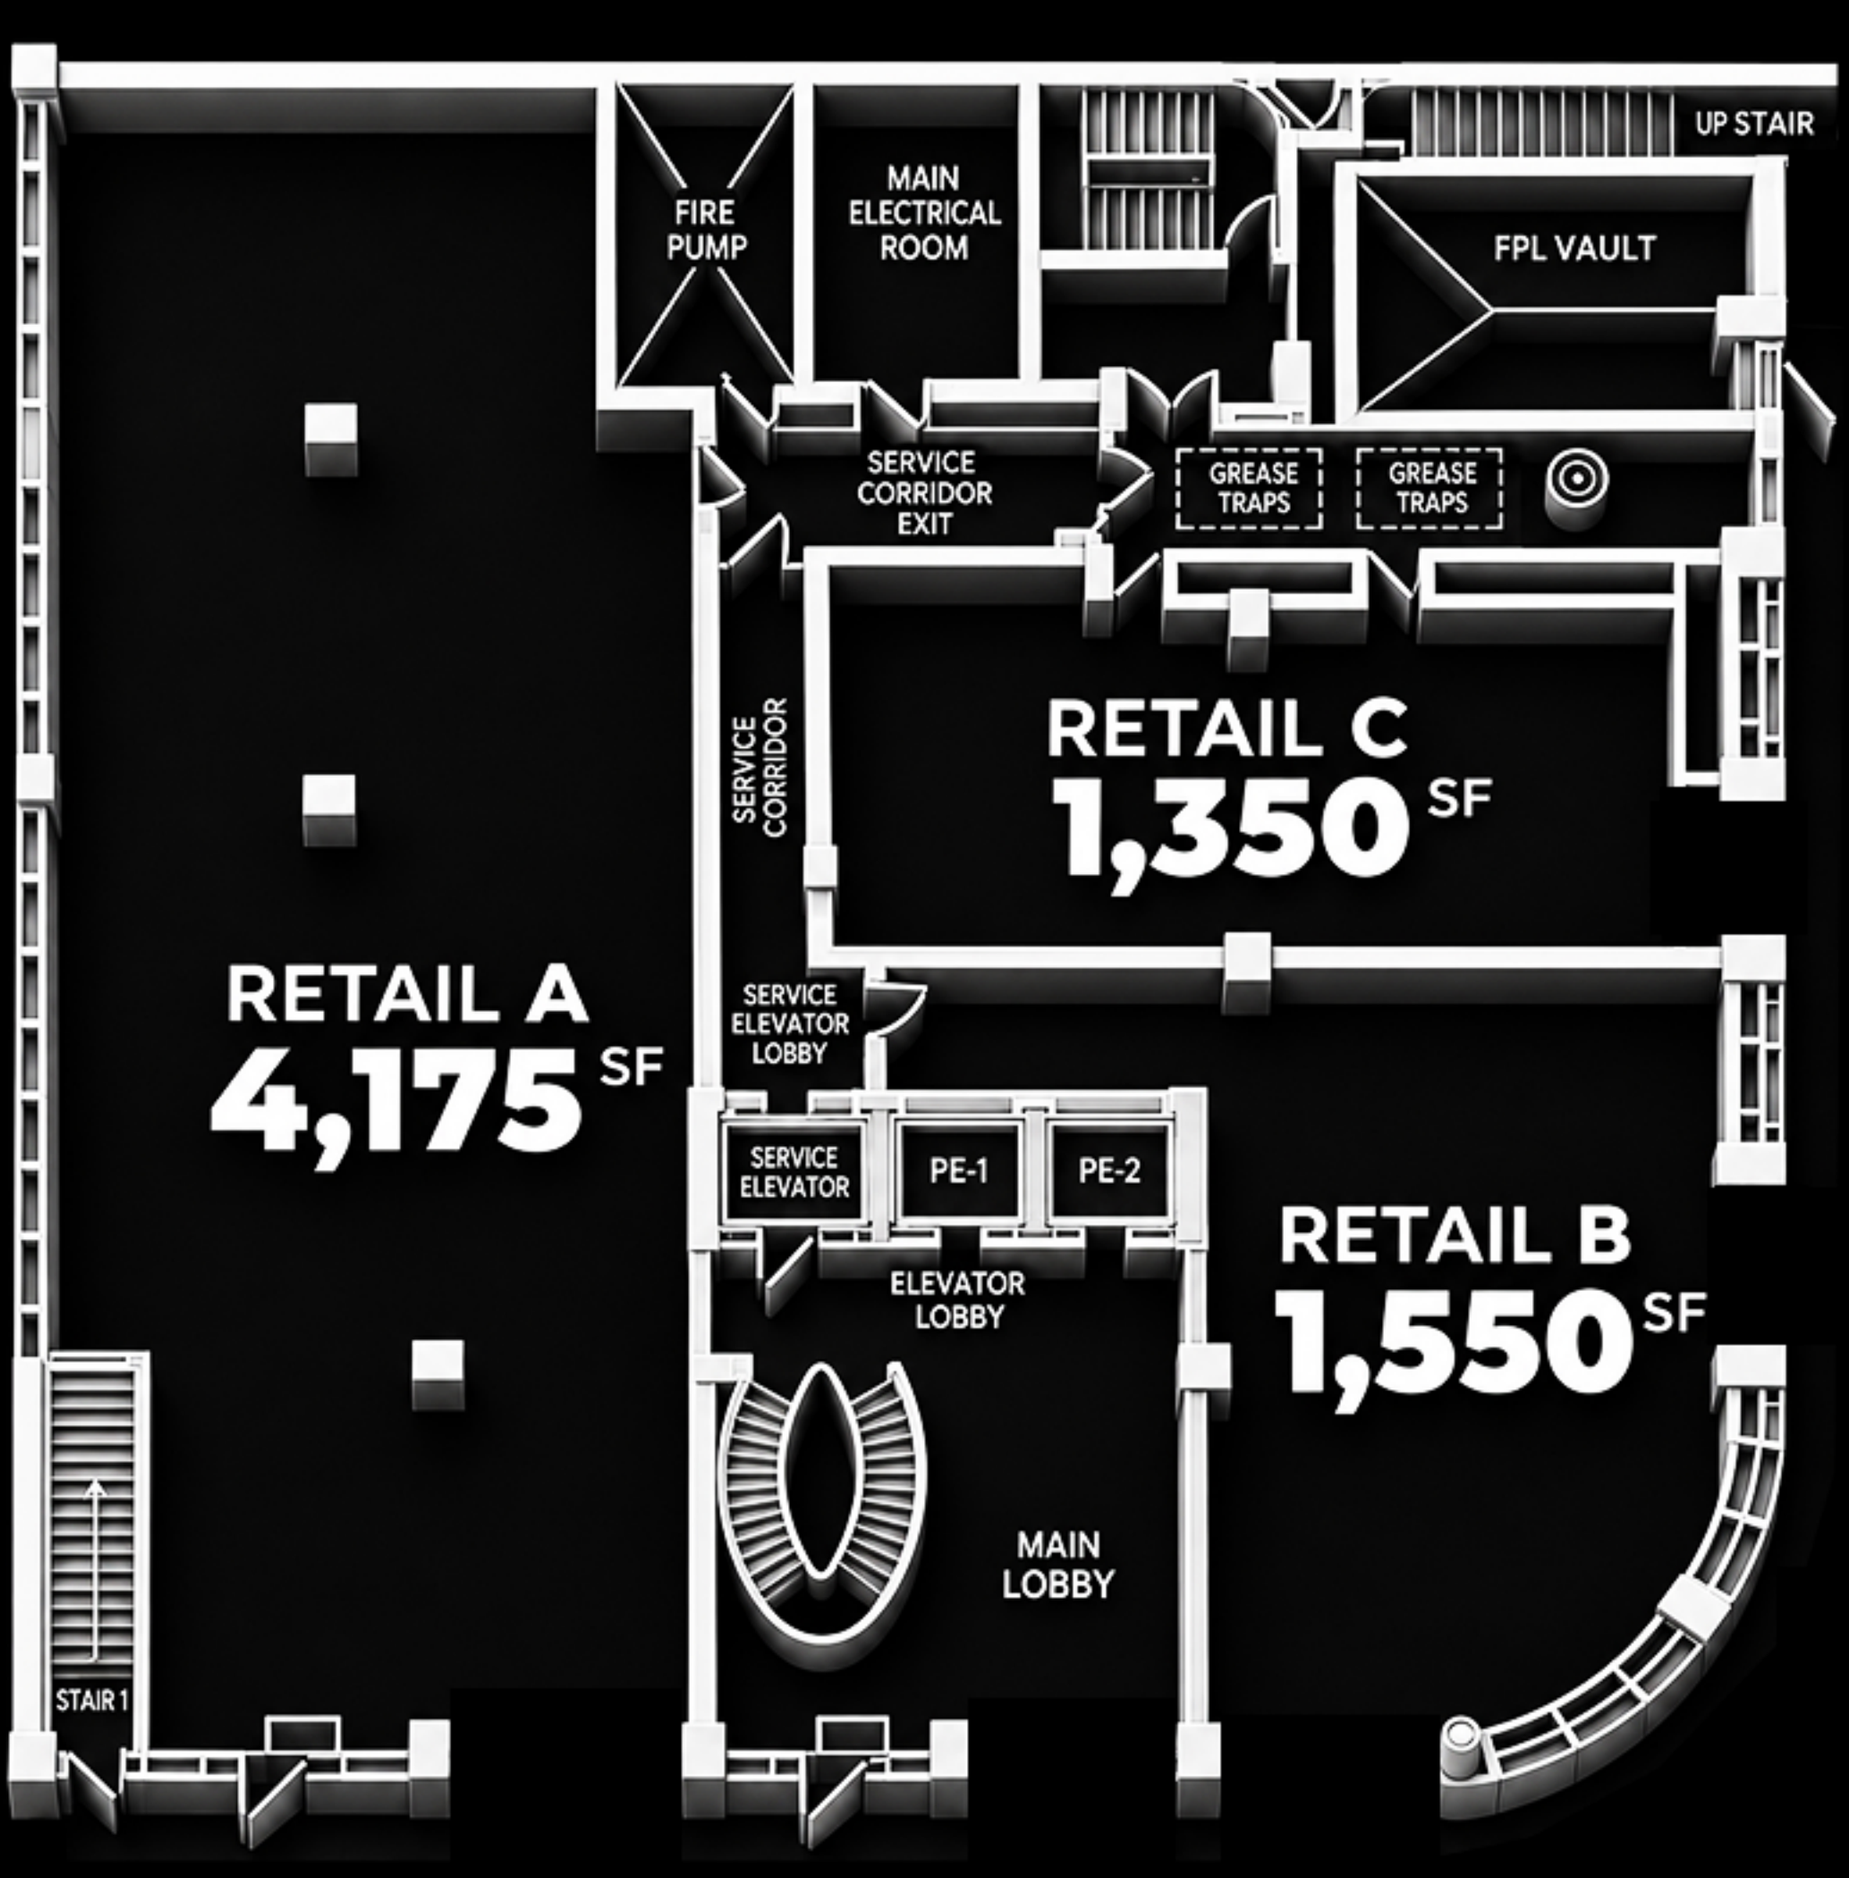

FLOOR PLAN /// LEVEL 1

FLOOR PLAN — LEVEL 1 — SCALE: 3/16" = 1'-0" (1 5 10)

RETAIL

VERTICAL DESTINATION

72 hospitality suites,
3 curated retail spaces, and a rooftop social club come together to form a vertical neighborhood that lives, works, and celebrates together.

2892013452231521111 1

WYNWOOD ONE ELEVEN WYNWOOD

Seal of Project Architect

ONE ELEVEN WYNWOOD — LIVE GLOBAL BELONG ANYWHERE

Consultants

ONE ELEVEN

Project Owner
111 WYNWOOD, LLC.

ONE ELEVEN WYNWOOD

Earth, a celestial ballet, harmonizes when united voices sing the chorus of collective responsibility. In unity, we become a symphony, where each instrument, no matter its uniqueness, contributes to the harmonious melody of progress.

111

Date Of Issue:

Revisions:

1	OWNER CHANGES	

Submital Type:

Drawn By:

Checked By:

Scale:
AS SHOWN

Job Number:
111

Sheet Number:
A-202 1