
MIAMI

ONE ELEVEN WYNWOOD

ROOFTOP | 7,100 SF

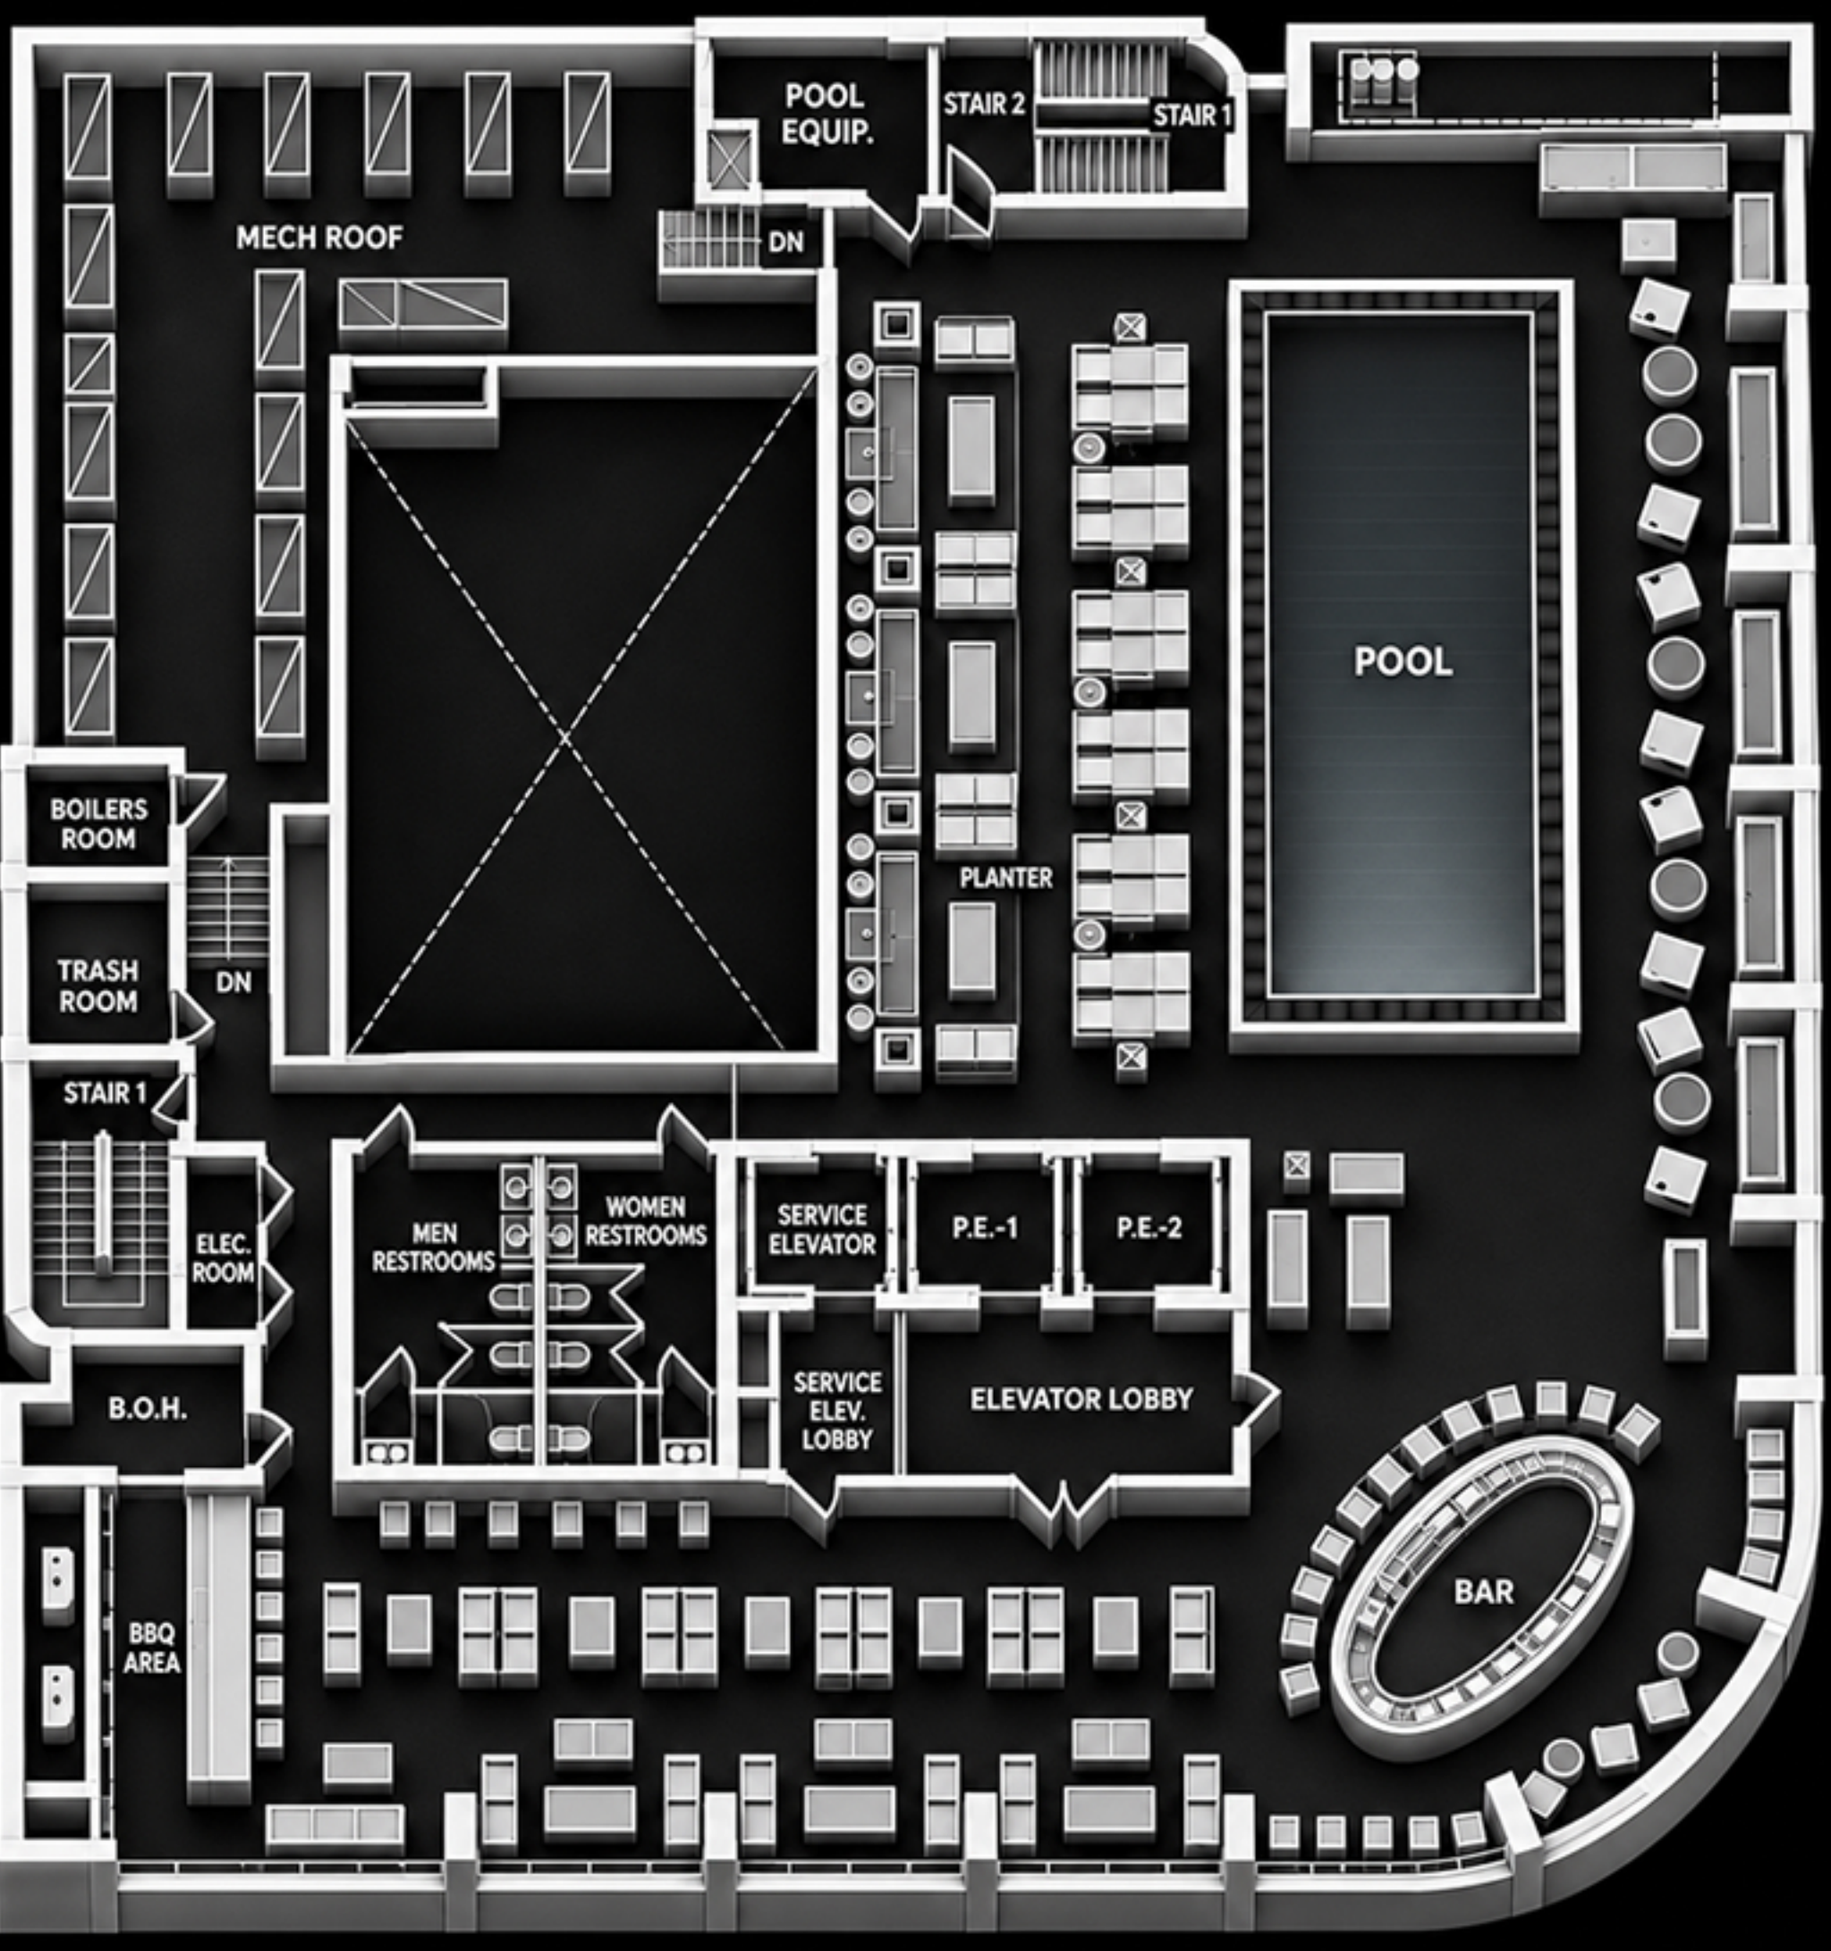

FLOOR PLAN — LEVEL 1 — SCALE: 3/16" = 1'-0"

1 5 10

POOL /// ROOFTOP LOUNGE /// LEVEL 6

ROOFTOP

VERTICAL DESTINATION

72 hospitality suites,
3 curated retail spaces, and a rooftop social club come together to form a vertical neighborhood that lives, works, and celebrates together.

28920134522315211111

Seal of Project Architect

Consultants

Project Owner
111 WYNWOOD, LLC.

ONE ELEVEN WYNWOOD

Earth, a celestial ballet, harmonizes when united voices sing the chorus of collective responsibility. In unity, we become a symphony, where each instrument, no matter its uniqueness, contributes to the harmonious melody of progress.

111

Date Of Issue:

Revisions:

1	OWNER CHANGES	

Submittal Type:

Drawn By:

Checked By:

Scale:
AS SHOWN

Job Number:
111

Sheet Number:
A-202