


THE CONTRACTOR MUST CHECK & VERIFY ALL DIMENSIONS OF THE JOB AND SHALL BE RESPONSIBLE FOR THE ACCURACY OF THE DIMENSIONS. THESE DIMENSIONS ARE NOT TO BE USED OR REPRODUCED WITHOUT THE WRITTEN CONSENT OF THE ARCHITECT. 

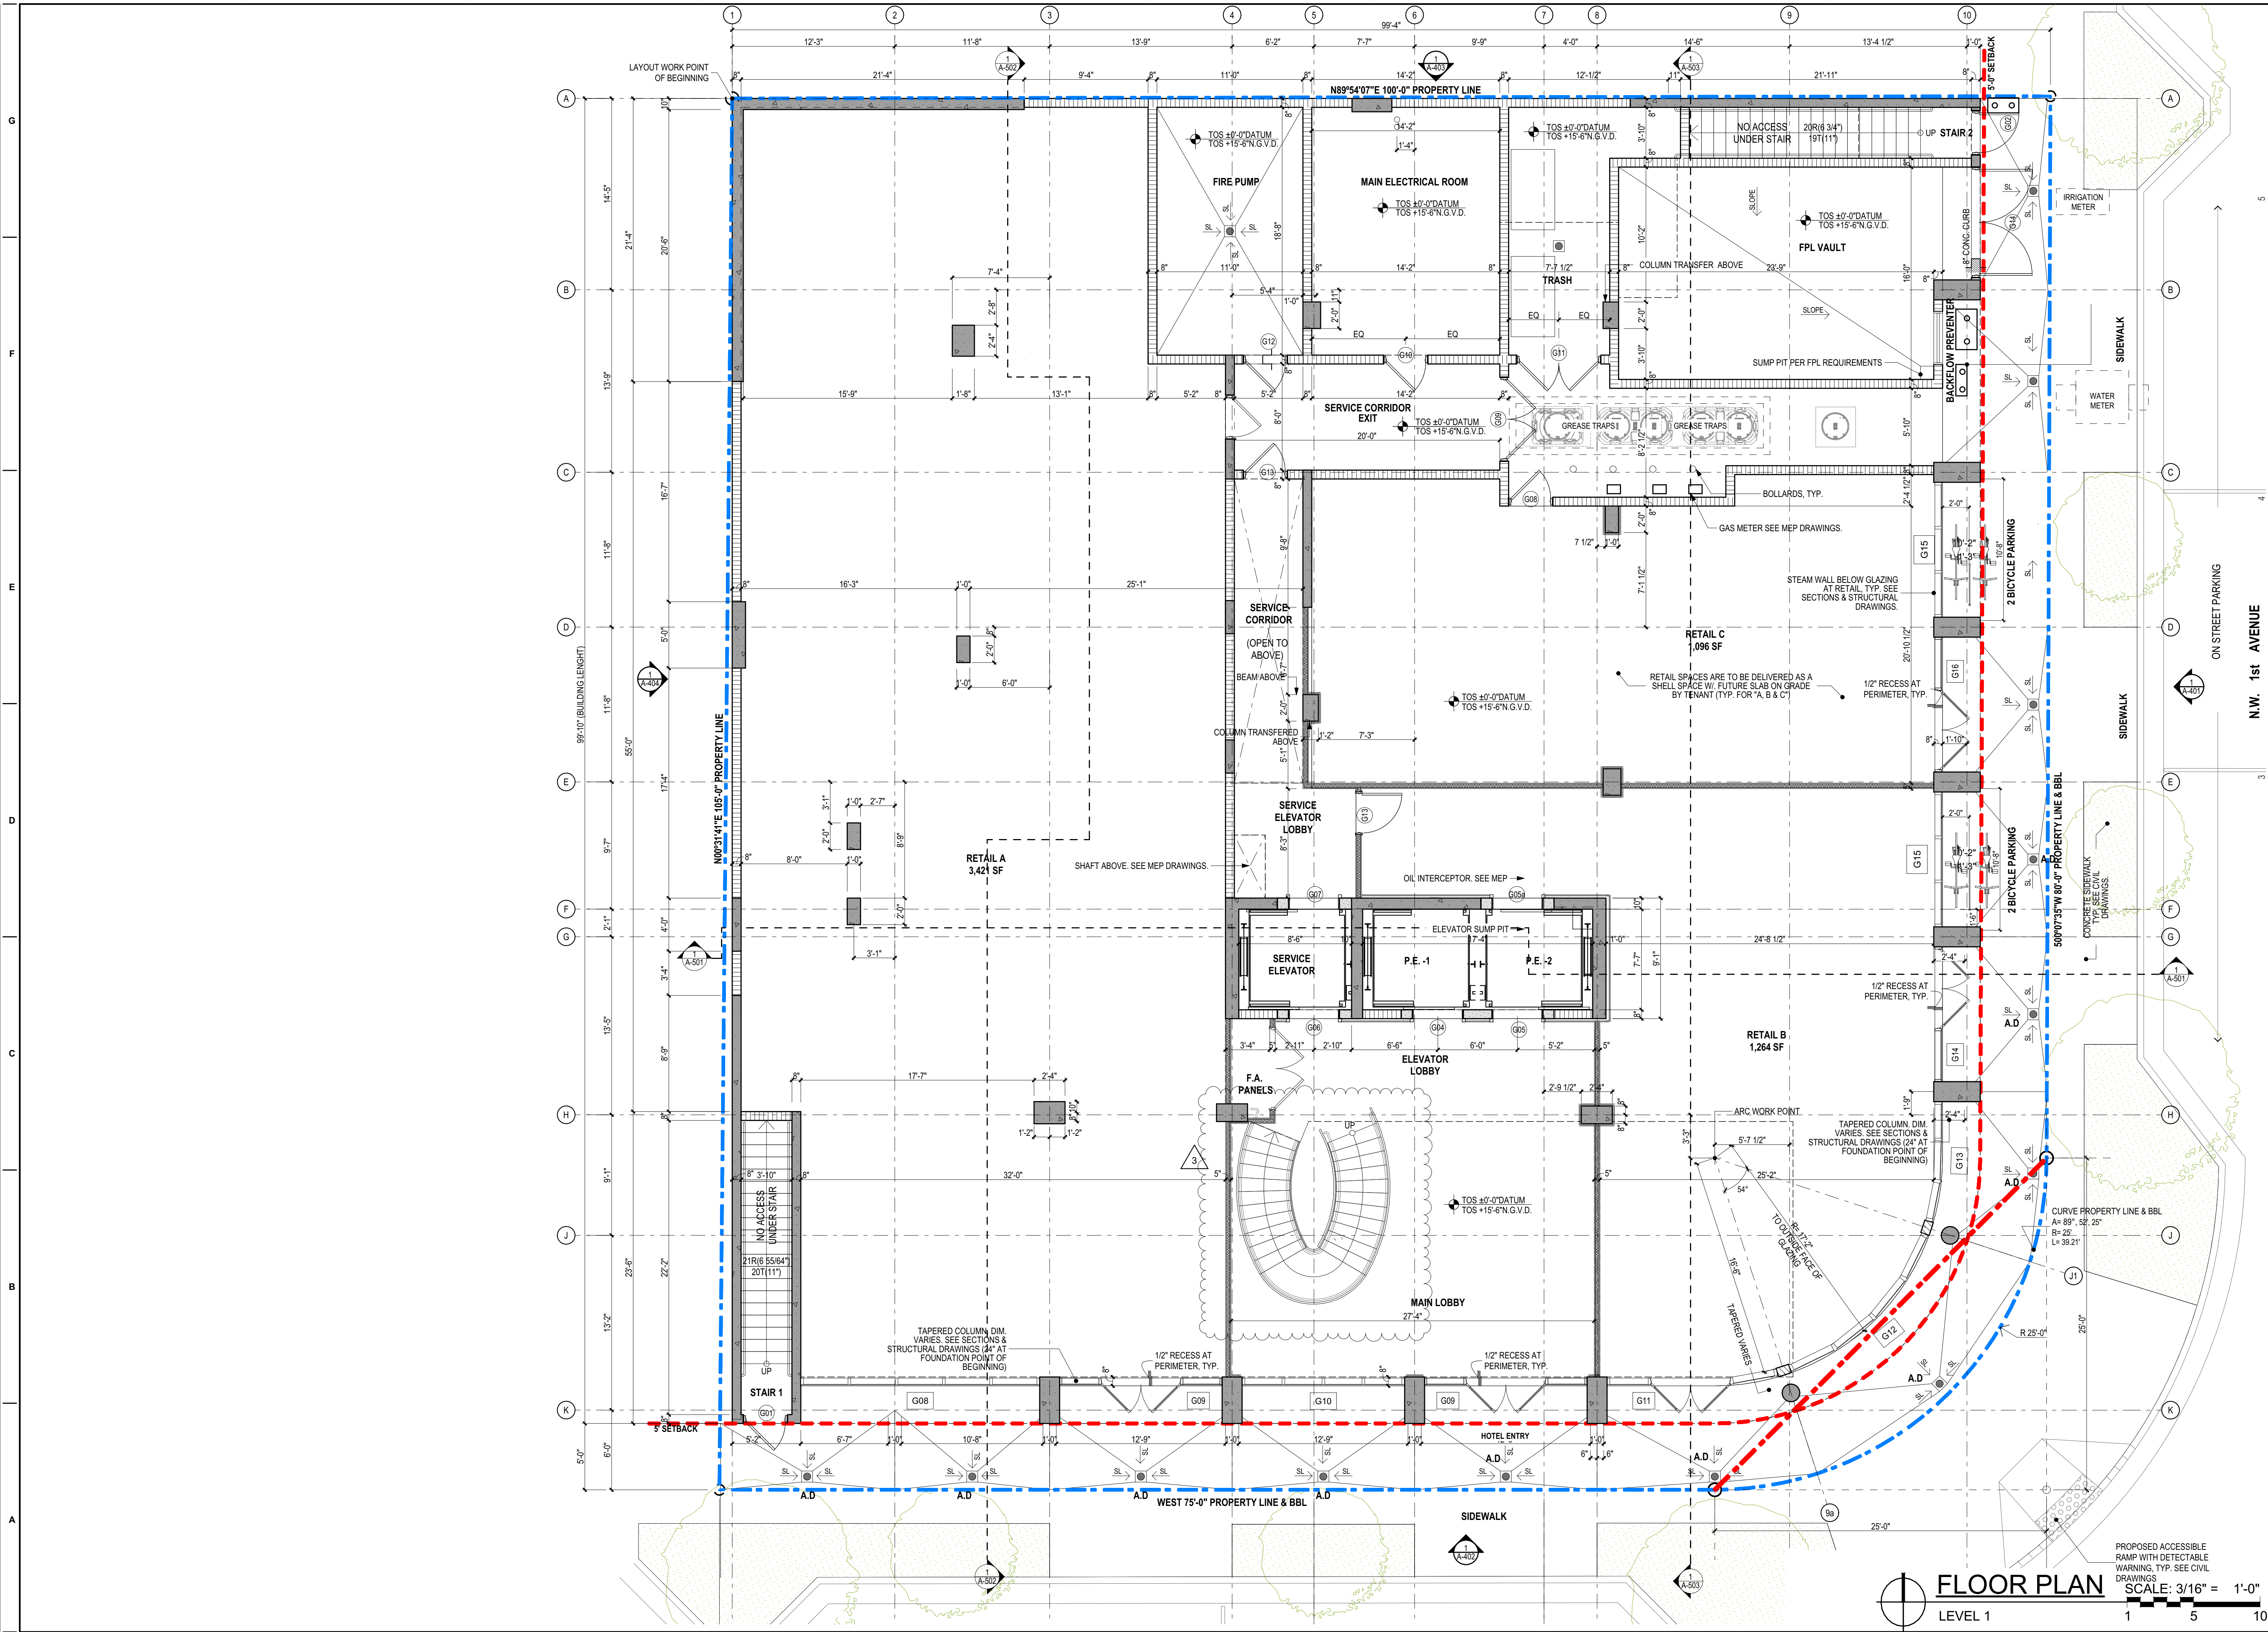

ALAIN R. BARTROLI
architect, inc.

3400 Coral Way, Suite 602
Miami, FL 33145
t. 786.908.3244
e. ar@alainbartrolli.com
www.alainbartrolli.com

Seal of Project Architect

Alain R. Bartrolli, AIA, LEED AP-BD+C
AA26003207 - ARS2820

Consultants

Project Owner
111 WYNWOOD, LLC.
2225 N. Commerce Pkwy.
Ste 4
Weston, FL 33326

111 WYNWOOD - HOTEL
111 NW 26 STREET
WYNWOOD-MIAMI, FLORIDA 33127

Date of Issue:
08/03/2018

Revisions:

1	OWNER CHANGES	12/04/2018
2	B. COMMENTS	07/21/2019
3	B. COMMENTS	12/10/2019

Submittal Type:
PERMIT SET

Drawn By:
AB

Checked By:
AB

Scale:
AS SHOWN

Job Number:
1604

Sheet Number:
A-101