


THE CONTRACTOR MUST CHECK & VERIFY ALL DIMENSIONS OF THE JOB AND SHALL BE RESPONSIBLE FOR THE INFORMATION FURNISHED. THE CONTRACTOR MUST REPORT ANY DISCREPANCIES TO THE ARCHITECT BEFORE COMMENCEMENT OF WORK. THESE DRAWINGS ARE NOT TO BE SEaled OR MEASURED WITH A SCALE DUE TO LIMITED ACCURACY. THESE DESIGN DRAWINGS AND/OR SPECIFICATIONS ARE INSTRUMENTS OF SERVICE, AND MAY NOT BE REPRODUCED WITHOUT SPECIFIC WRITTEN CONSENT OF THE ARCHITECT. ALAIN R. BARTROLI, AIA/LEED

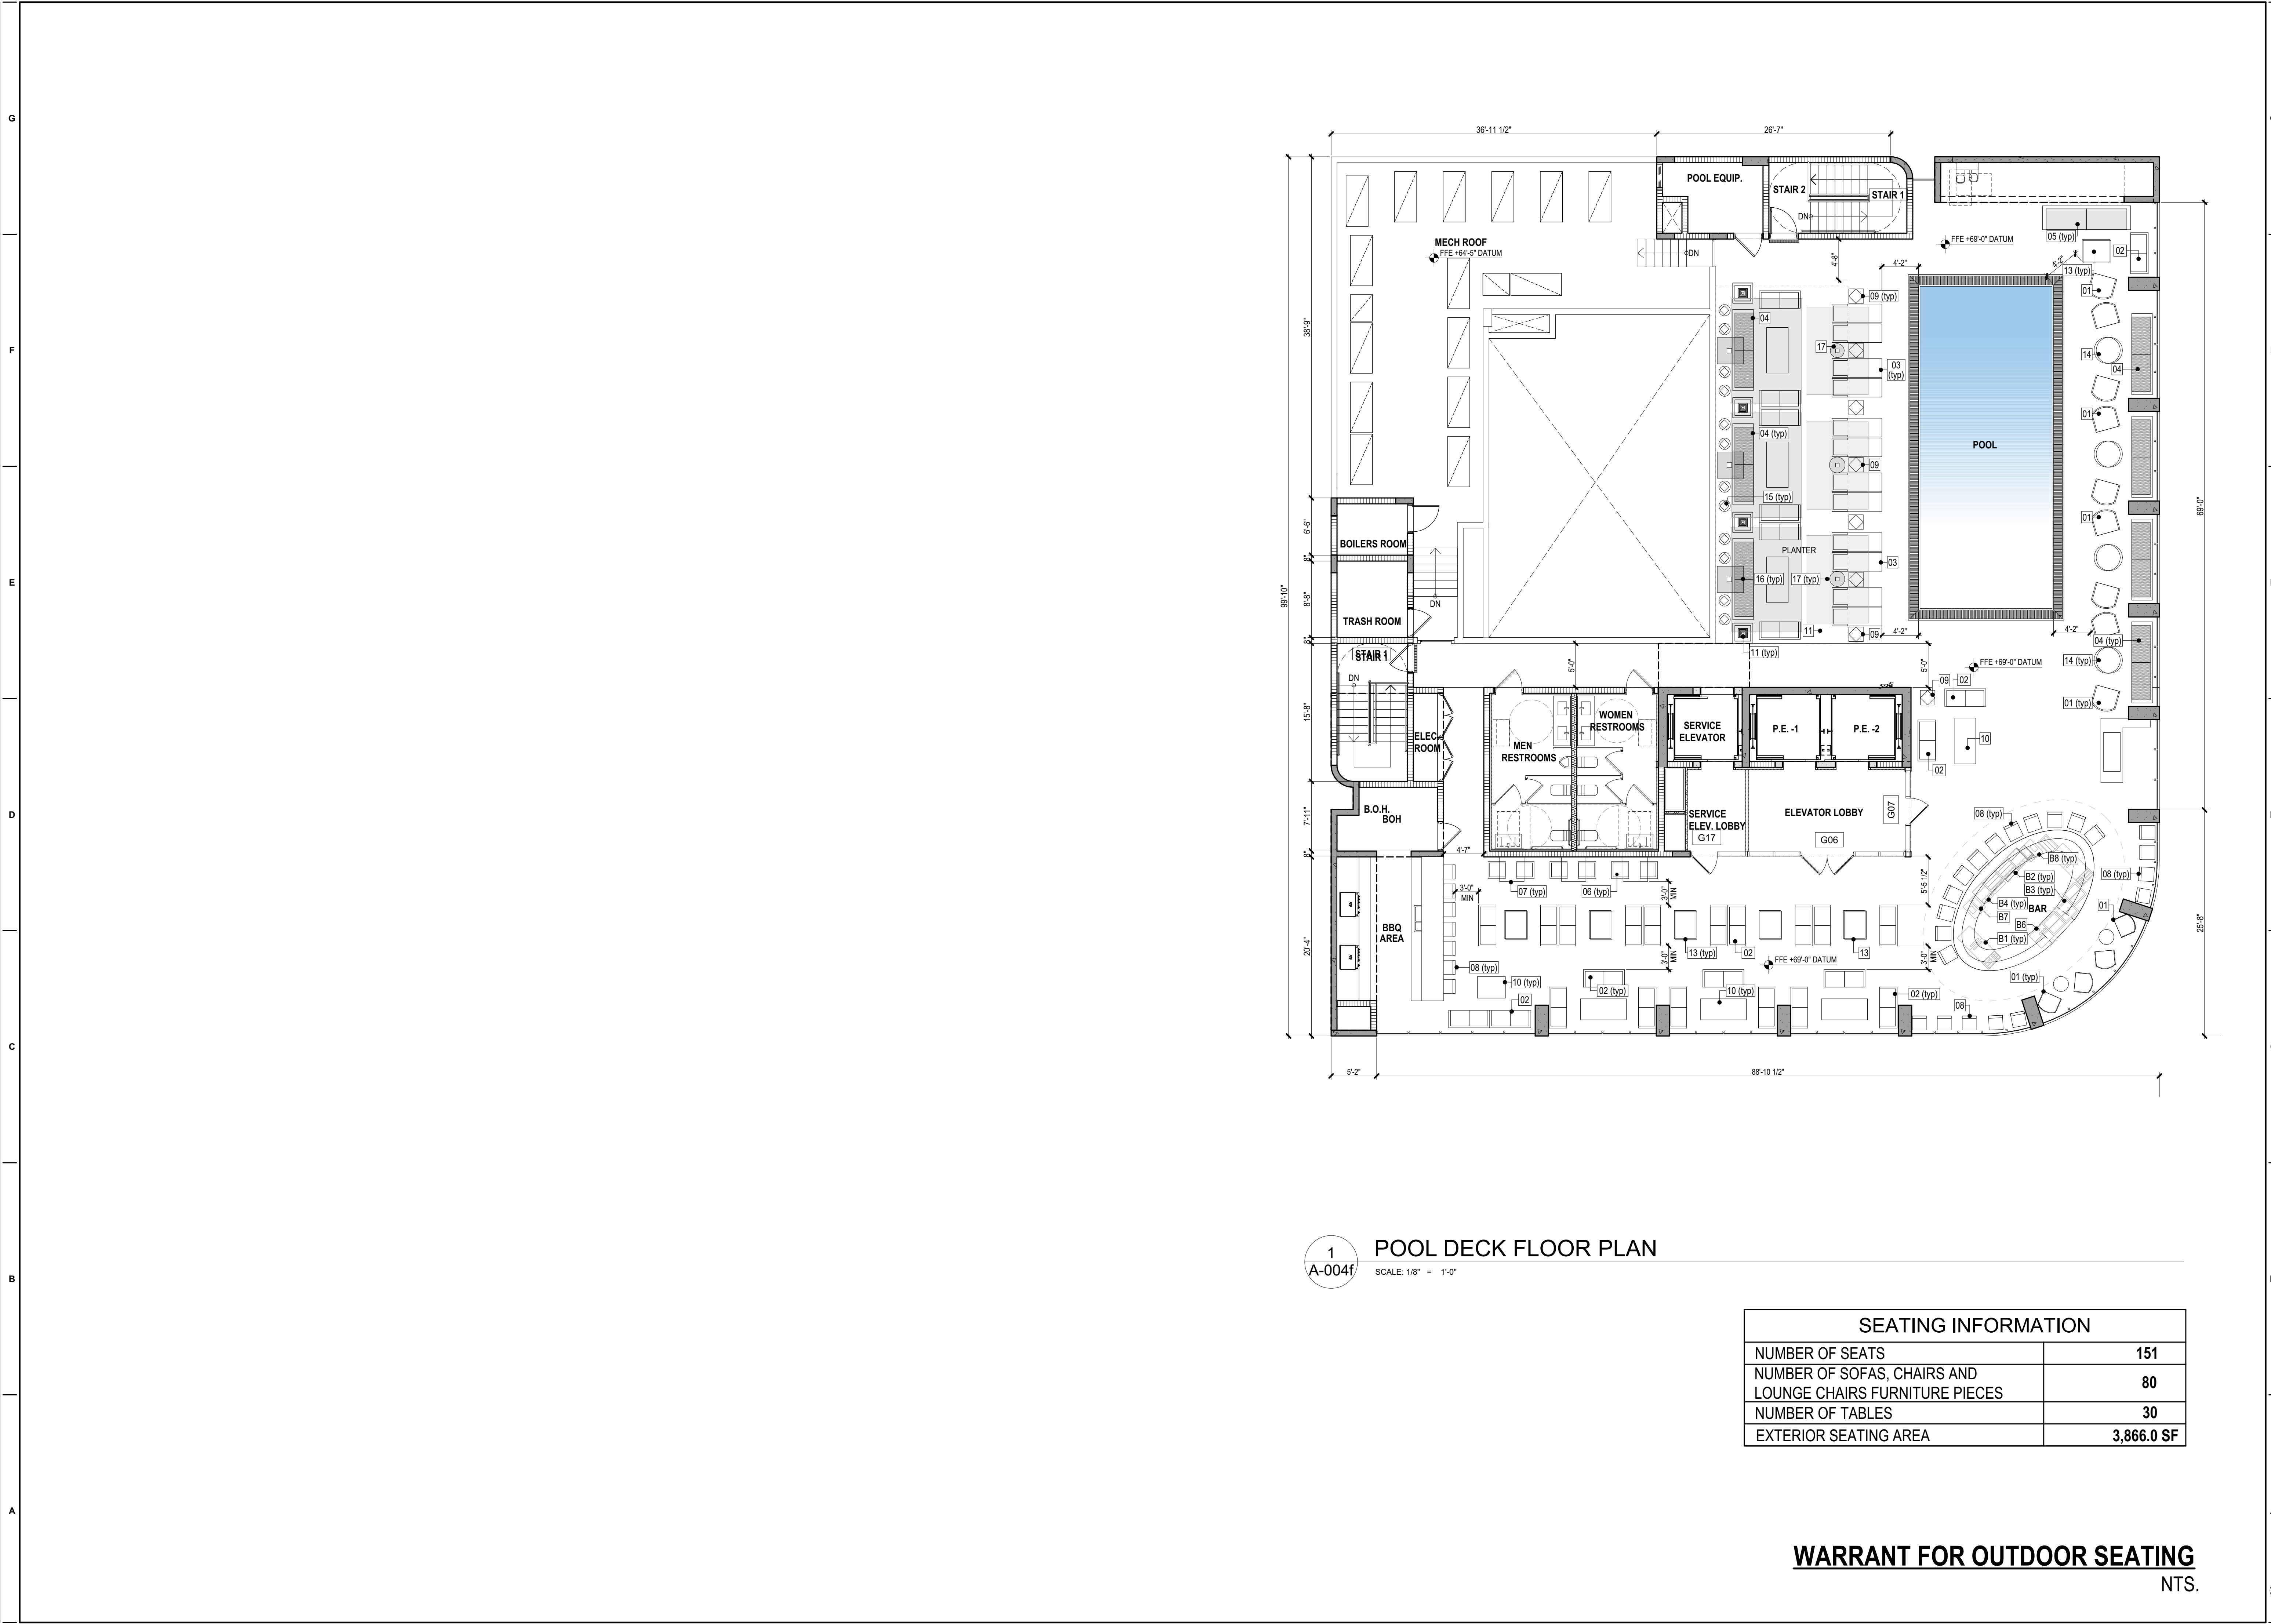

ALAIN R. BARTROLI
architect, inc.
architecture
planning
interiors

3400 Coral Way, Suite 402
Miami, FL 33145
t. 786.908.3244
e. arb@alainbartrol.com
w. www.alainbartrol.com

Seal of Project Architect

Alain R. Bartrol, AIA, LEED AP-BD+C
AA26003207 - ARS2820

Consultants

Project Owner
111 WYNWOOD, LLC.
2225 N. Commerce Pkwy.
Ste 4
Weston, FL 33326

111 WYNWOOD - HOTEL
111 NW 26 STREET
WYNWOOD-MIAMI, FLORIDA 33127

Date Of Issue:
08/03/2018

Revisions:

2	B. COMMENTS	07/21/2019

Submittal Type:
PERMIT SET

Drawn By:
AB

Checked By:
AB

Scale:
AS SHOWN

Job Number:
1604

Sheet Number:
A-004f